Century Blvd. Extension Project

E. Main St. to Lois St.
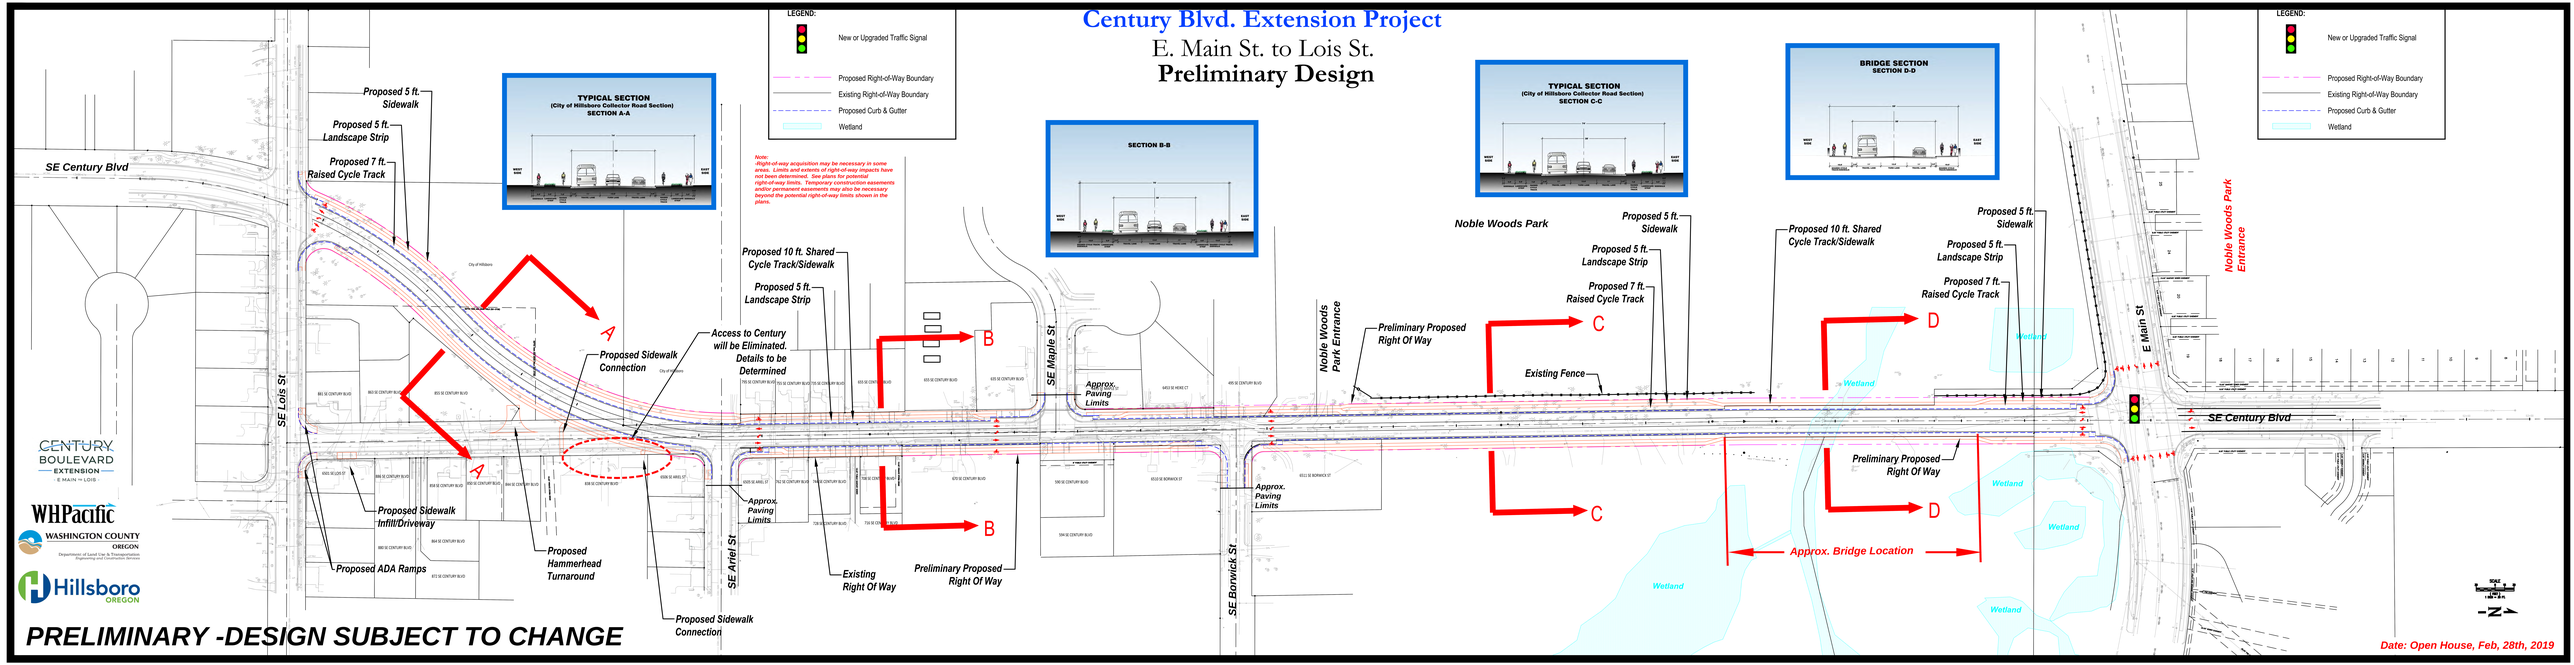
Preliminary Design