LEGEND

- CONCRETE SURFACE
- ASPHALT SURFACE
- CONCRETE SIDEWALK WITH WALL
- RIGHT-OF-WAY (R/W)/ PROPERTY LINE
- SAWCUT
- TCE — TEMPORARY CONSTRUCTION EASEMENT (TCE)
- REMOVE TREE
- PROTECT TREE

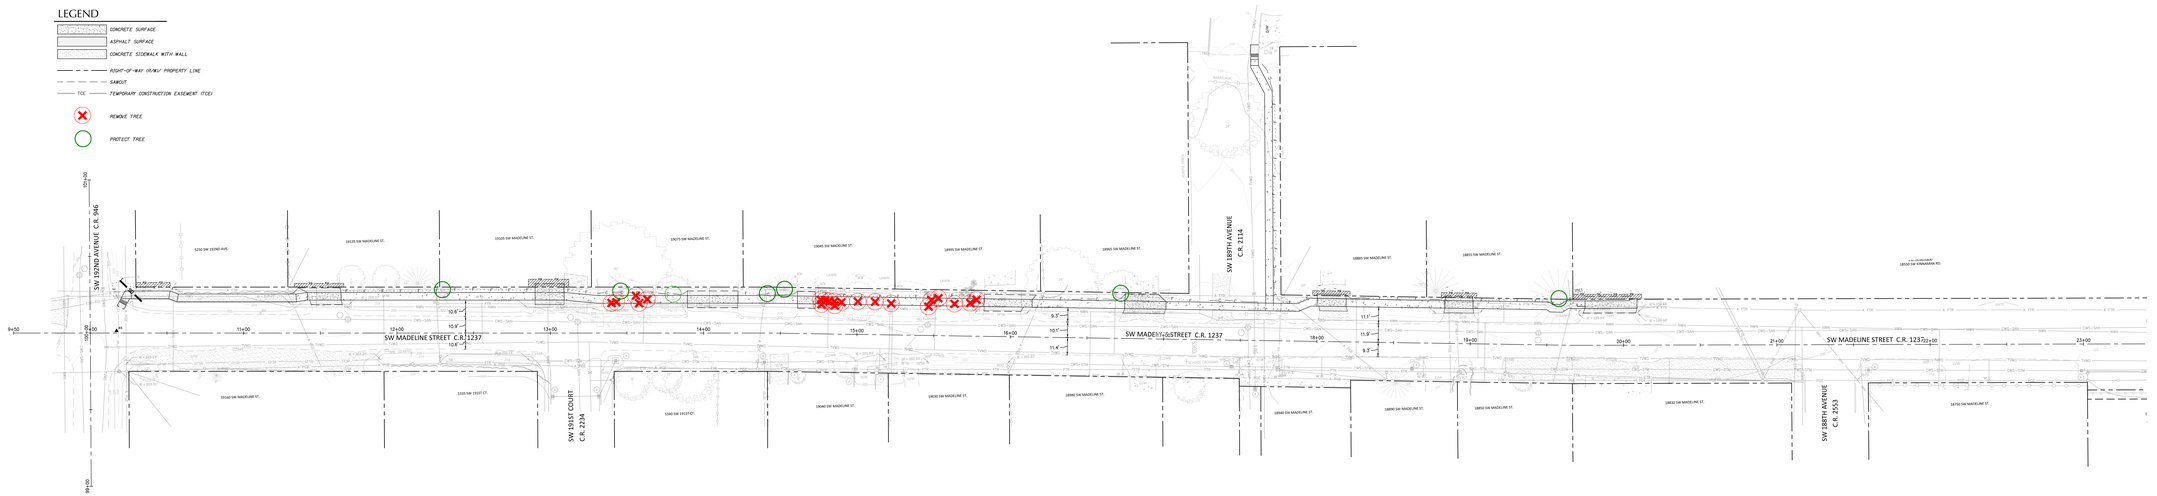

SCALE 1 INCH = 20 FEET

0 20 40

MADELINE STREET

URBAN ROAD MAINTENANCE DISTRICT PROJECT

kpff

SCALE:	1"=20'
JOB NO:	18000015
DATE:	10/16/2018

TITLE: URMD SAFETY IMPROVEMENT MADELINE PED PATH

PROJECT: SW 180TH AVENUE TO SW 192ND AVENUE WASHINGTON COUNTY

SHEET NO.: 1

TOTAL NO. OF SHEETS: 2

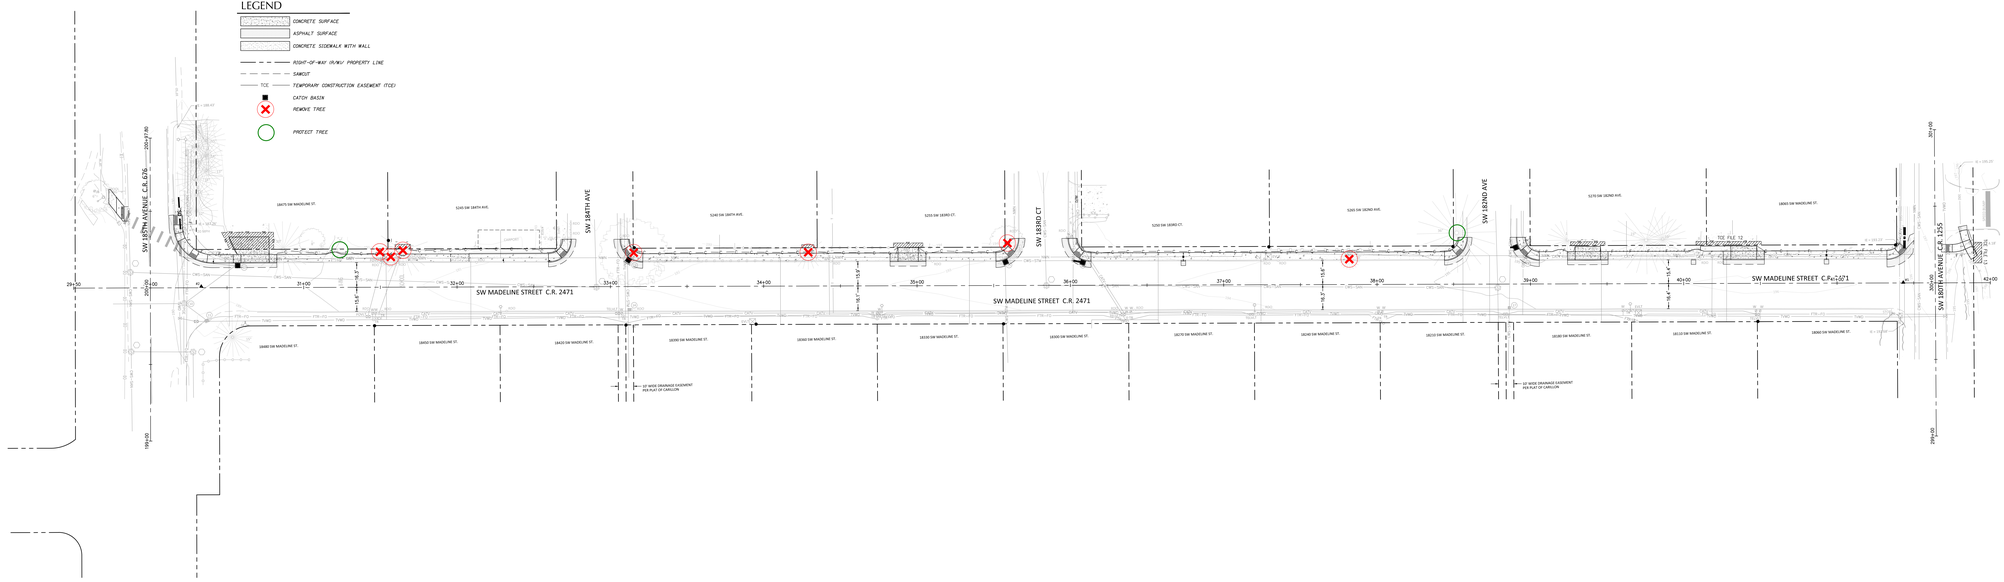

SCALE
1 INCH = 20 FEET
20 0 20 40

MADELINE STREET
URBAN ROAD MAINTENANCE DISTRICT PROJECT

kpff
HORIZ. SCALE: 1"=20'
VERT. SCALE: N/A
DW NO.: 1800015
DATE: 10/16/2018

TITLE: URMD SAFETY IMPROVEMENT MADELINE PED PATH
PROJECT: SW 185TH AVENUE TO SW 183RD AVENUE WASHINGTON COUNTY

SHEET NO.: 1
TOTAL NO. OF SHEETS: 2