WALKER ROAD IMPROVEMENT PROJECT

OPEN HOUSE #1

S.W. Schendel Avenue to S.W. Butner Drive

WASHINGTON COUNTY

MAY 30, 2018

DAVID EVANS AND ASSOCIATES INC.

SCALE: 1"=60'

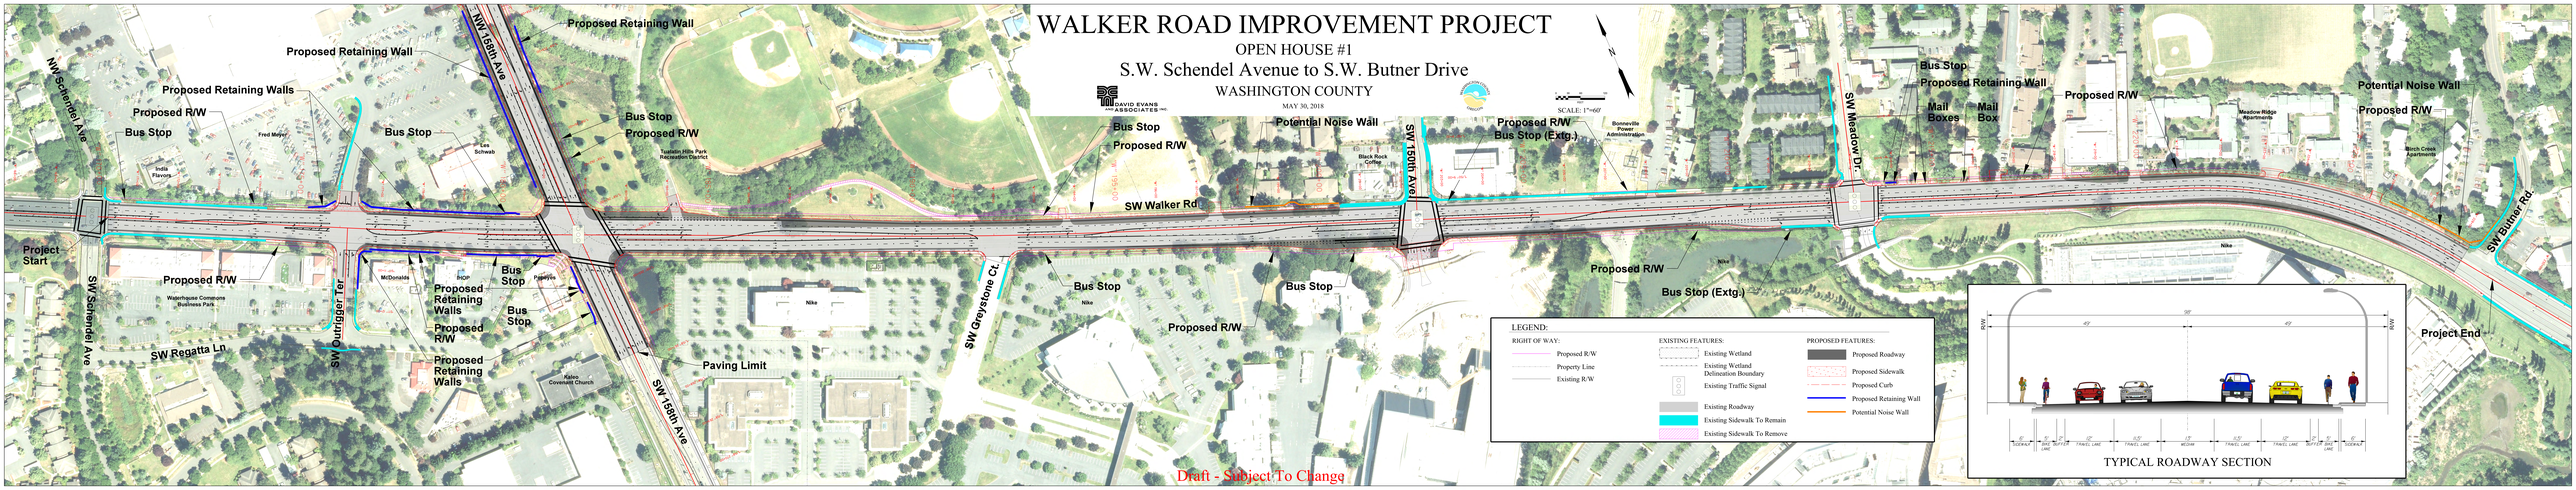

LEGEND:

RIGHT OF WAY:
- Proposed R/W
- Property Line
- Existing R/W

EXISTING FEATURES:
- Existing Wetland
- Existing Wetland Delineation Boundary
- Existing Traffic Signal
- Existing Roadway
- Existing Sidewalk To Remain
- Existing Sidewalk To Remove

PROPOSED FEATURES:
- Proposed Roadway
- Proposed Sidewalk
- Proposed Curb
- Proposed Retaining Wall
- Potential Noise Wall

TYPICAL ROADWAY SECTION

Draft - Subject To Change