NW WEST UNION ROAD & NW THOMPSON ROAD

SIDEWALK INFILL : NW 153RD TERRACE TO NW BRONSON CREEK DRIVE

Design Is Preliminary & Subject To Change

LEGEND

- Extg. ROW
- Extg. Property Line
- Extg. Property Easement
- Extg. Walk
- ROW Dedication
- Alt 1 - Proposed Sidewalk (1,951 LF)
- Alt 2 - Proposed Sidewalk (3,580 LF)
- Typical Section

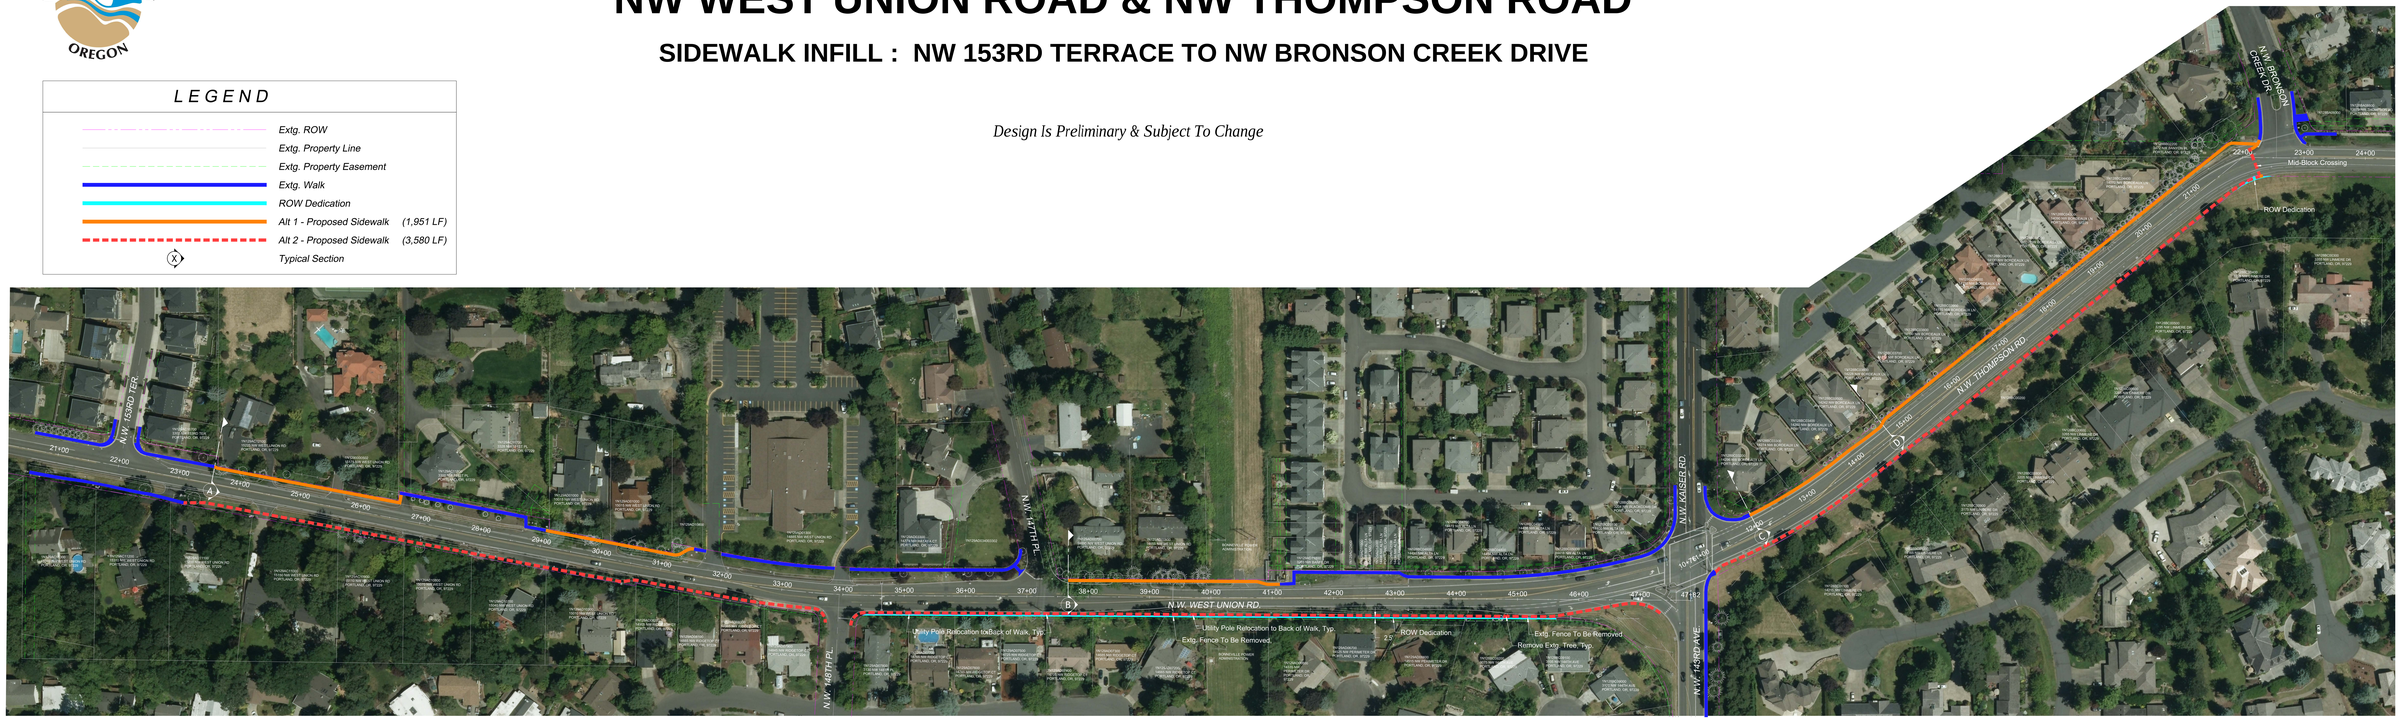

SCALE 40 20 0 40 80 FEET

SCALE: 1" = 40'

NORTH

PATH: G:\10237V\FINAL ENGR\EXHIBITS CAD: 10237A_OPEN HOUSE EXHIBIT.DWG, TAB: 36X105 PLOT STAMP: 7/18/2018 3:30 PM KYLEL