WALKER ROAD IMPROVEMENT PROJECT

158th Avenue

WASHINGTON COUNTY

MAY 18, 2023

DAVID EVANS AND ASSOCIATES INC.

N

0 30 60 120
FEET

SCALE: 1"=60'

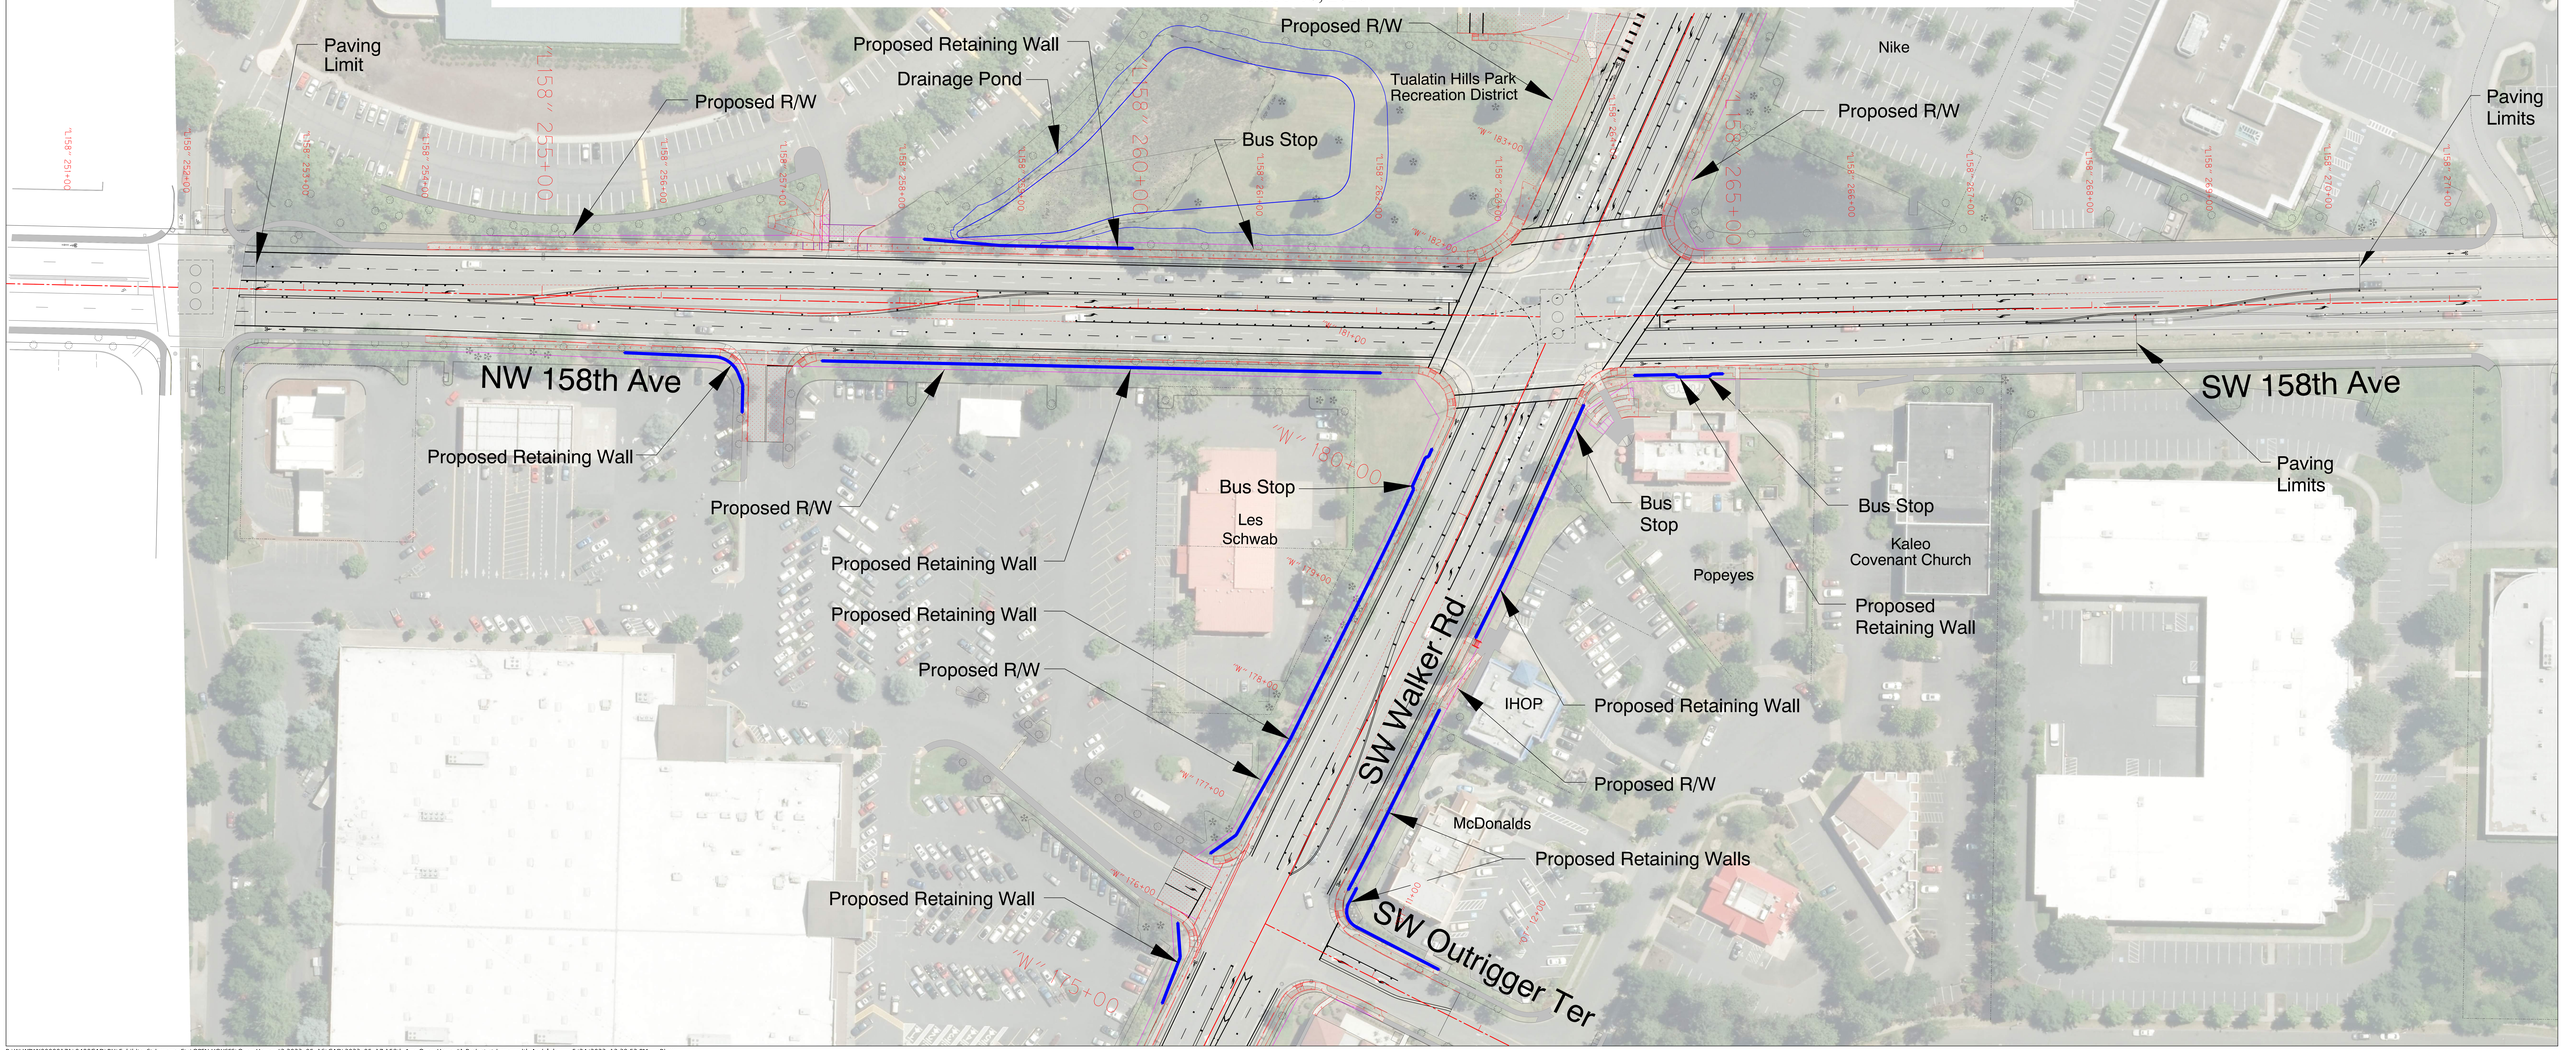

P:\W:\WPWX00000171\0400CAD\RH\Exhibits, Stripmaps, Etc\OPEN HOUSES\Open House #2 2023-05-16\CAD\2023-05-17 158th Ave_Open House#1 Project stripmap with Aerial.dgn 5/24/2023 12:39:52 PM Rjxm