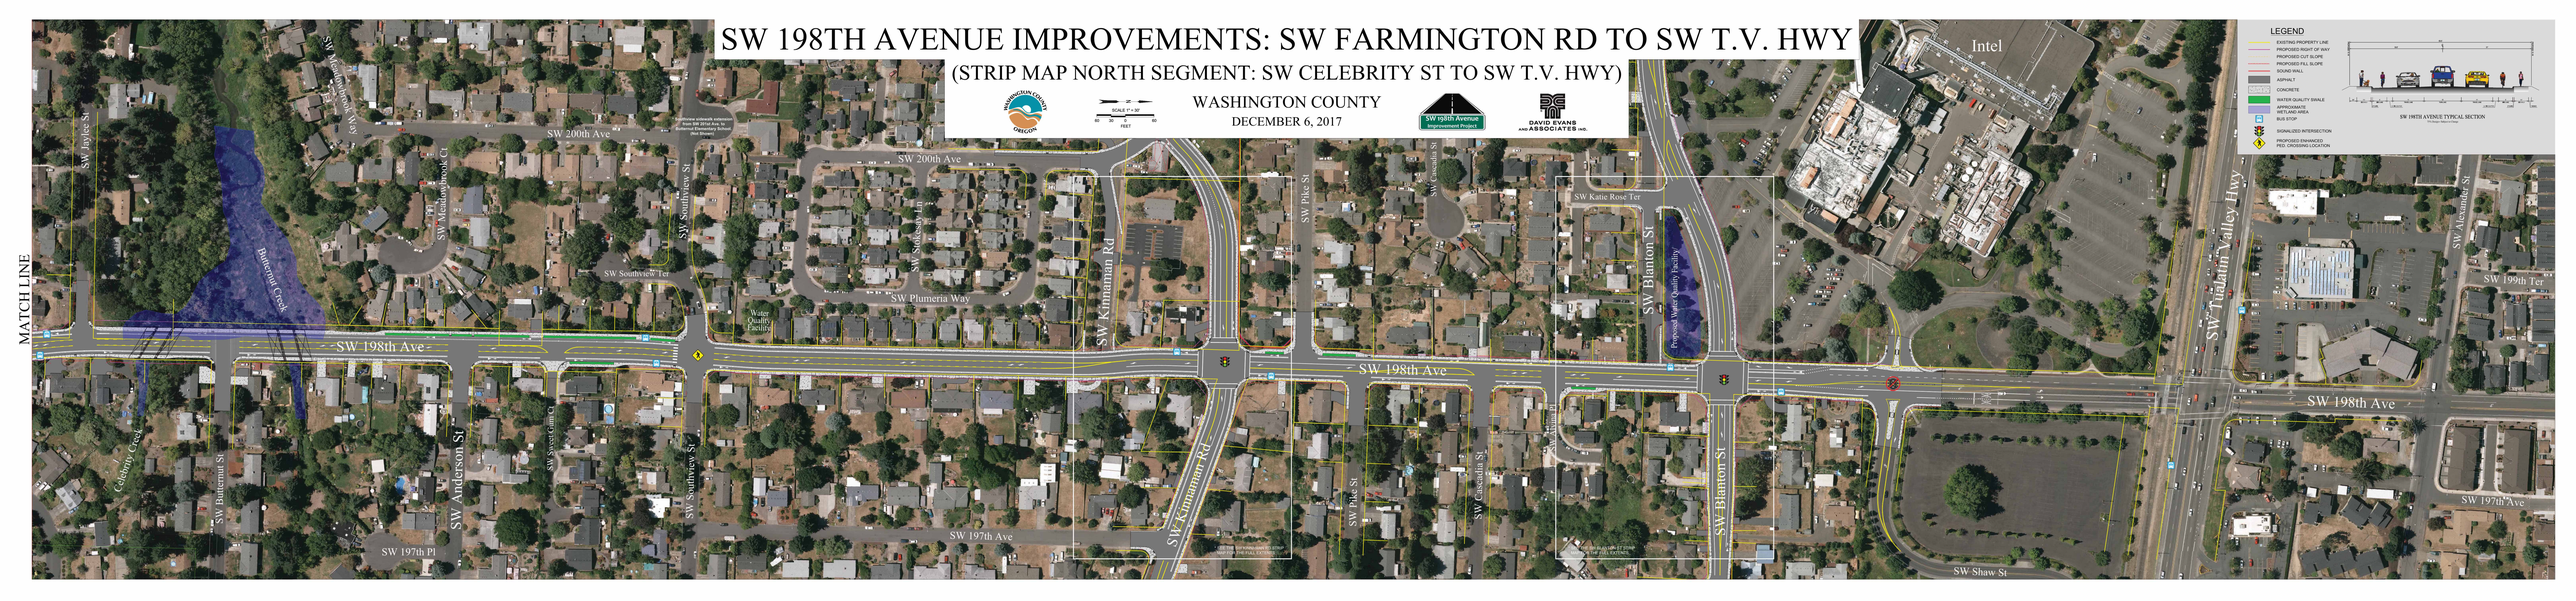
SW 198TH AVENUE IMPROVEMENTS: SW FARMINGTON RD TO SW T.V. HWY
(STRIP MAP NORTH SEGMENT: SW CELEBRITY ST TO SW T.V. HWY)
WASHINGTON COUNTY
DECEMBER 6, 2017
SW 198th Avenue Improvement Project
DAVID EVANS AND ASSOCIATES INC.
SCALE 1" = 80'
0 40 80 160 FEET
MATCH LINE
LEGEND
EXISTING PROPERTY LINE
PROPOSED RIGHT OF WAY
PROPOSED CUT SLOPE
PROPOSED FILL SLOPE
SOUND WALL
ASPHALT
CONCRETE
WATER QUALITY SWALE
APPROXIMATE WETLAND AREA
BIKE STOP
SIGNALIZED INTERSECTION
PROPOSED ENHANCED PED. CROSSING LOCATION
SW 198TH AVENUE TYPICAL SECTION
Intel
SW 198th Ave
SW 200th Ave
SW 197th Ave
SW 197th Pl
SW Jaylee St
SW Meadowwood Way
SW Meadowwood Ct
SW Southview Ter
SW Southview St
SW Plumeria Way
SW Kinnaman Rd
SW Pike St
SW Cascadia St
SW Katie Rose Ter
SW Blanton St
SW Tualatin Valley Hwy
SW Alexander St
SW 199th Ter
SW 197th Ave
SW Shaw St
Butternut Creek
Celebrity Creek
SW Butternut St
SW Anderson St
SW Street Cam Ct
Water Quality Facility
Proposed Water Quality Facility