Blanton Street

198th Avenue to 209th Avenue

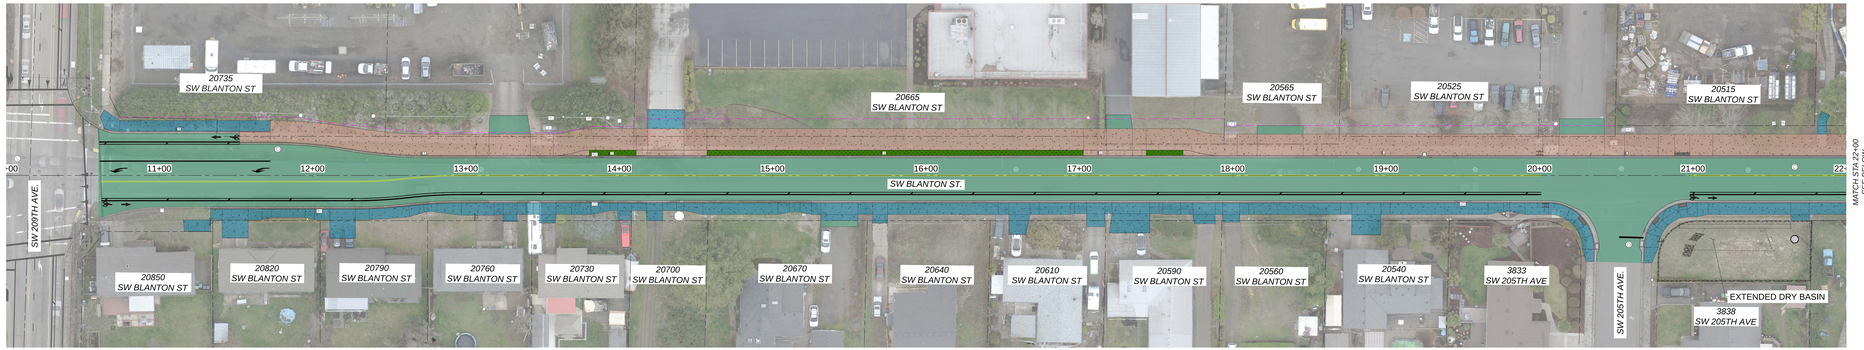

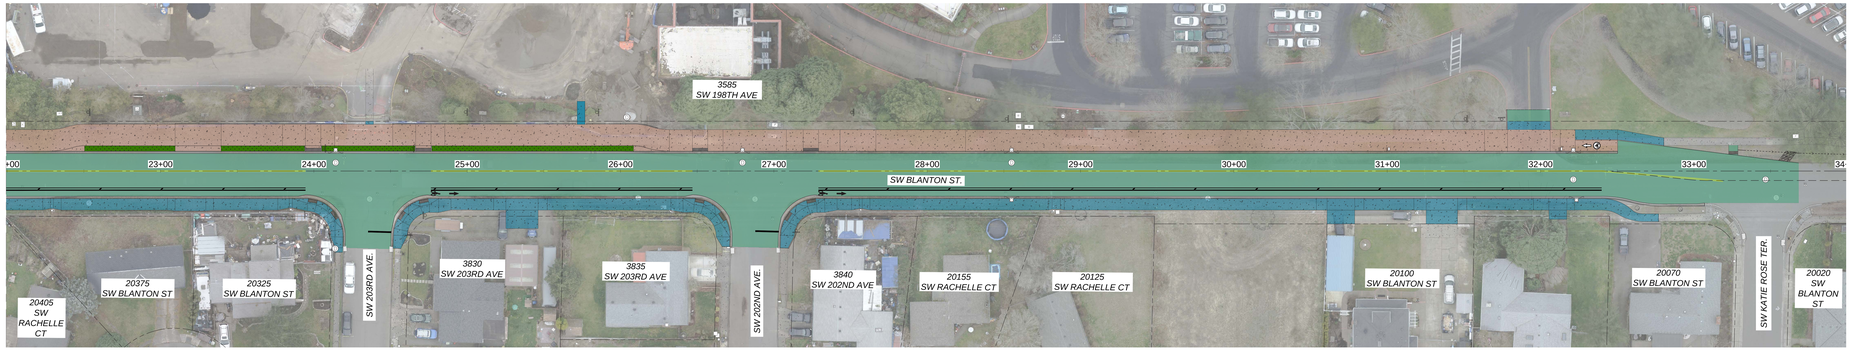

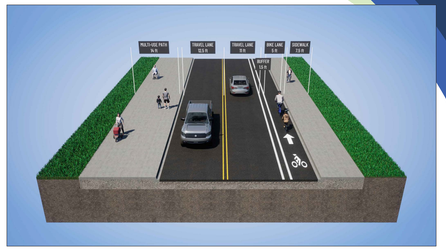

TYPICAL SECTION

Curb-Tight Multi-Use Path

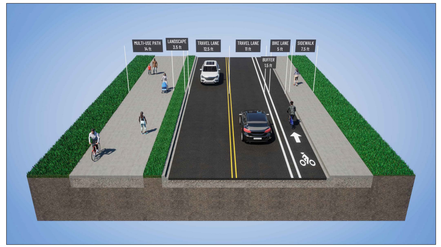

TYPICAL SECTION

Multi-Use Path with Landscape Strip

LEGEND

- Buffered Bike Lane
- Centerline Striping
- ROW
- Proposed ROW
- Proposed Asphalt Roadway
- Proposed Concrete Sidewalk
- Proposed Concrete Multi-Use Path
- Landscaping

CENTURY WEST ENGINEERING