WALKER ROAD IMPROVEMENT PROJECT

S.W. Schendel Avenue to S.W. Butner Road Staging Plan

DAVID EVANS AND ASSOCIATES INC.

WASHINGTON COUNTY

MAY 18, 2023
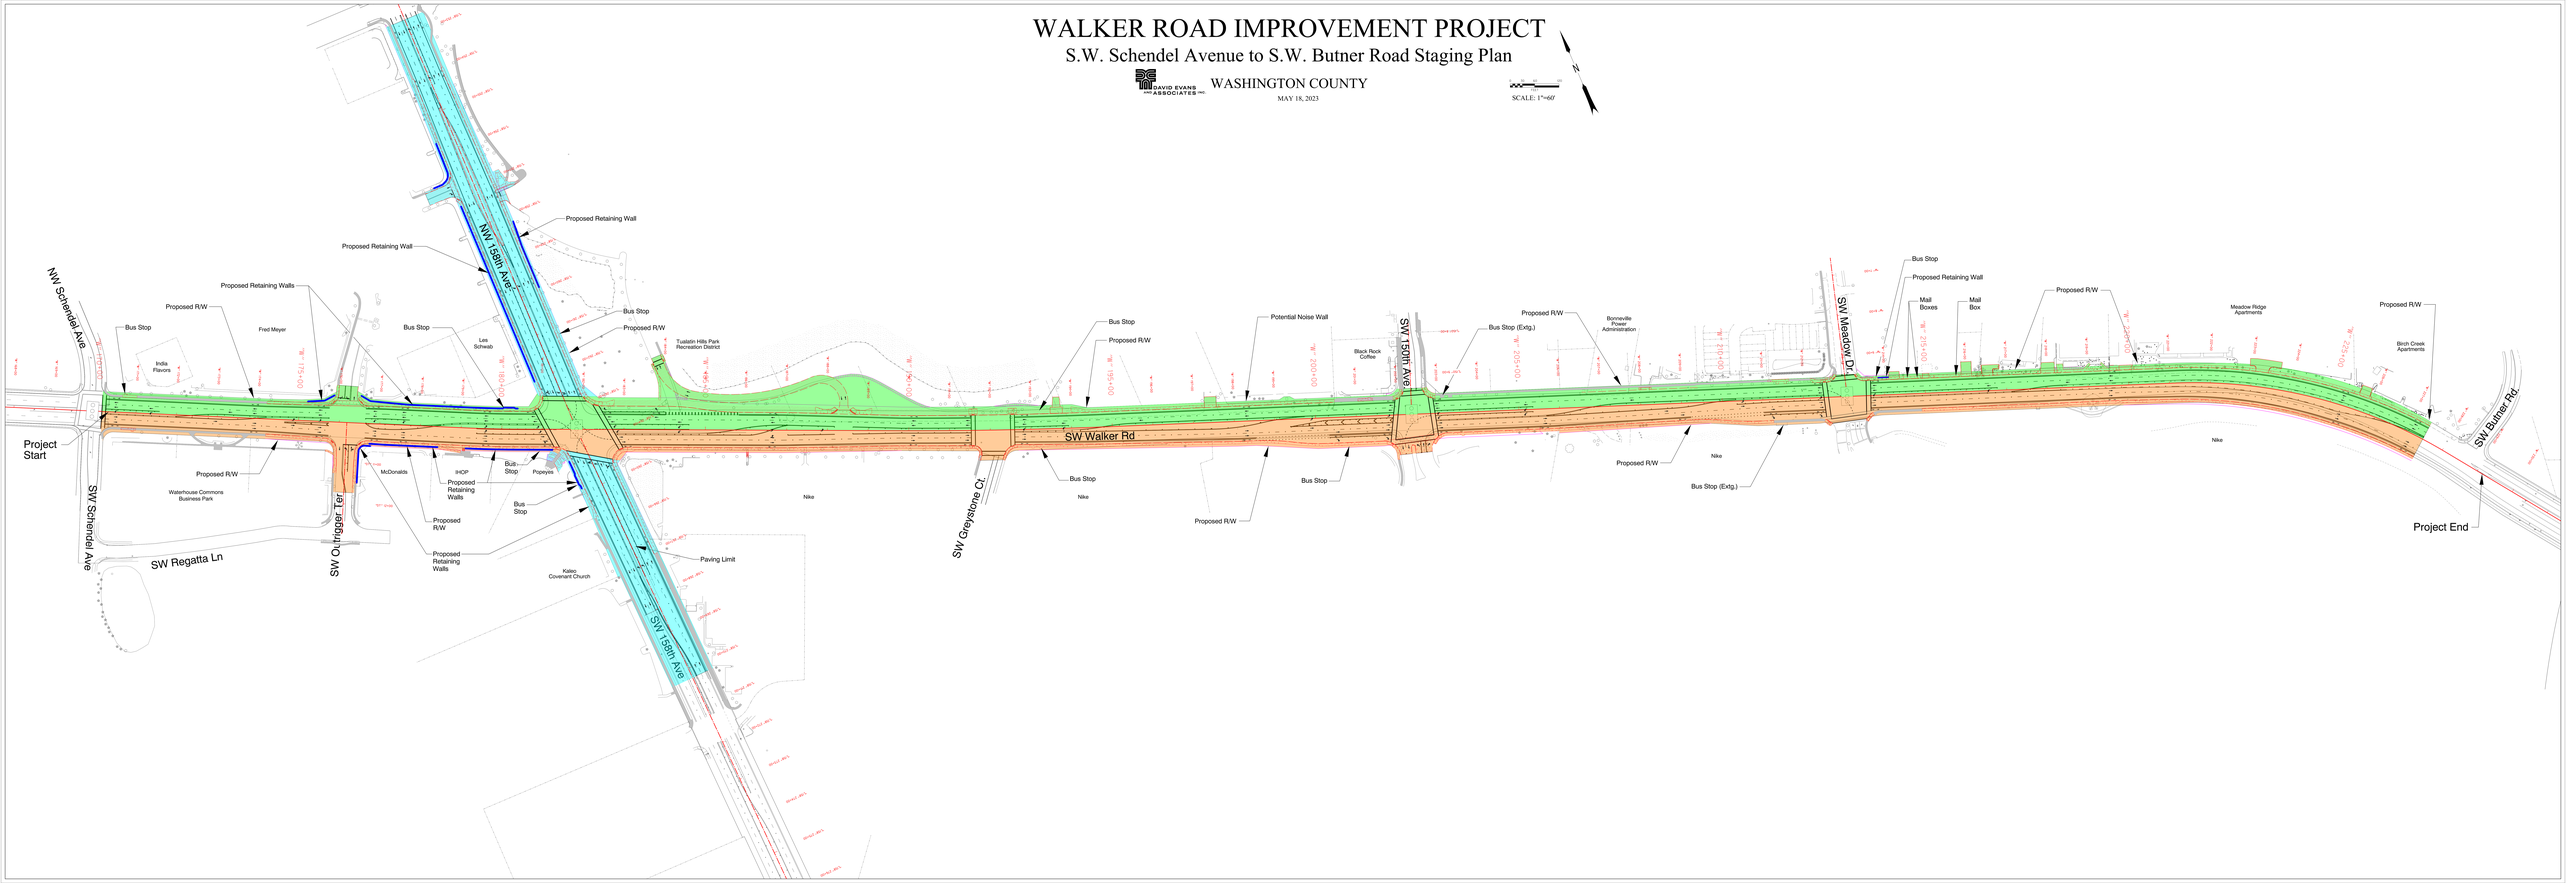
SCALE: 1"=60'