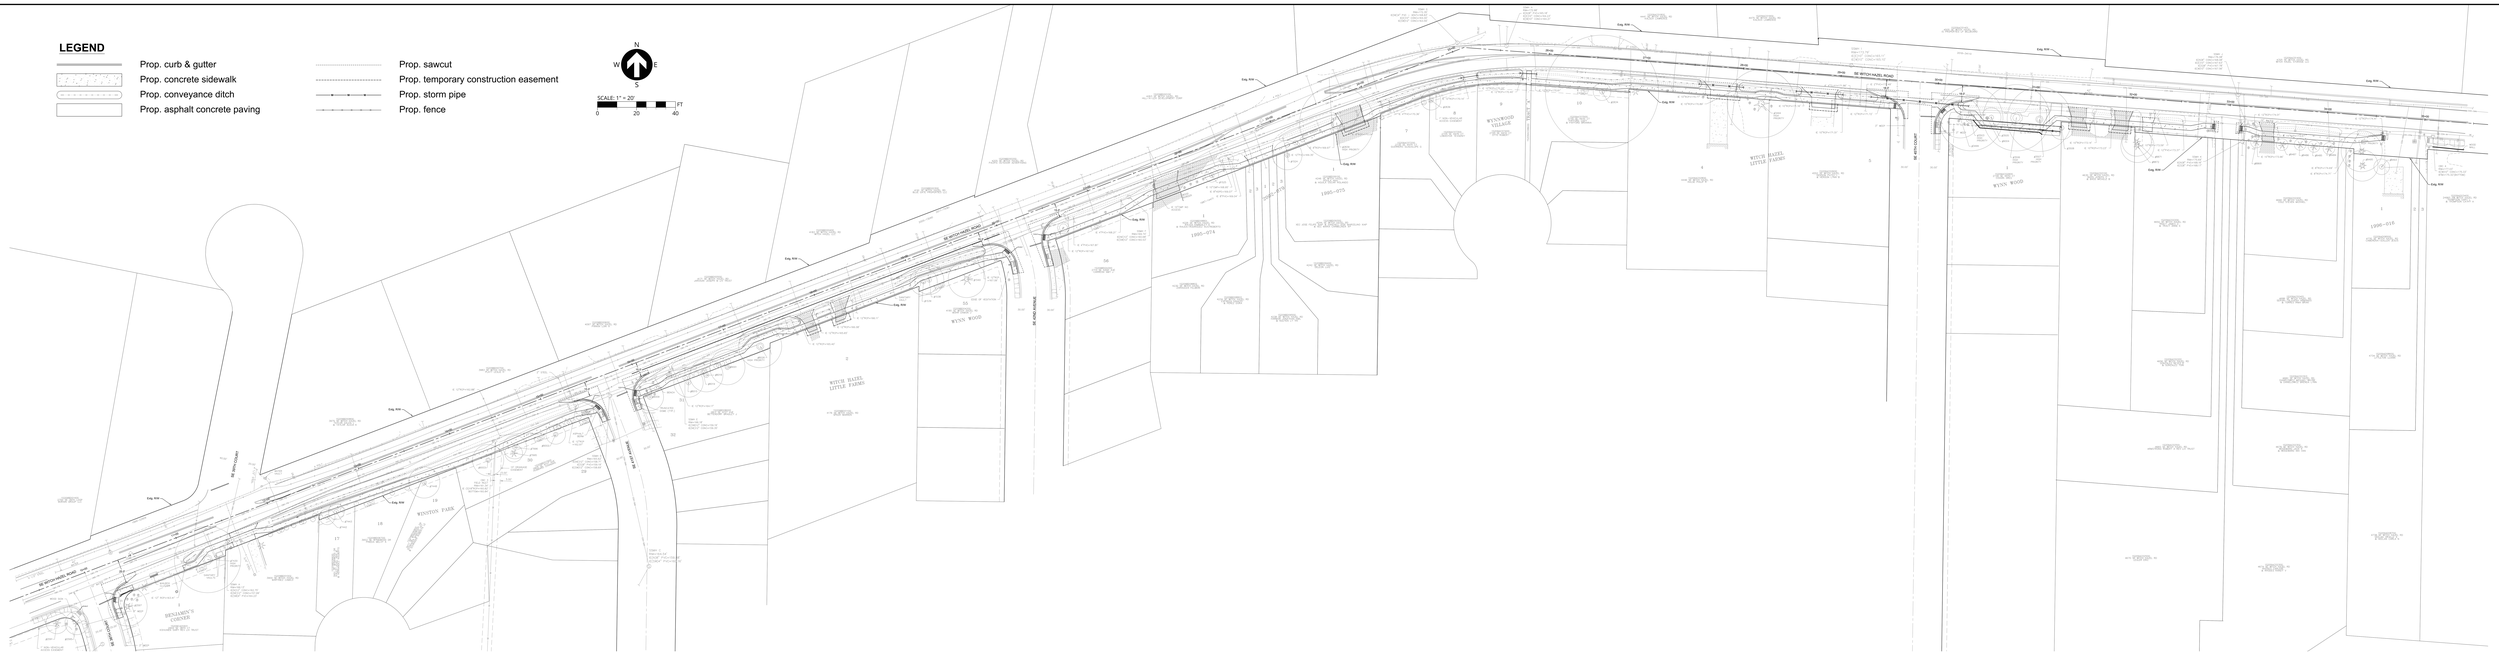

SE WITCH HAZEL ROAD SIDEWALK IMPROVEMENTS

WASHINGTON COUNTY

21-0787

10/06/2023

30% ROLL MAP

SJ CONSULTING