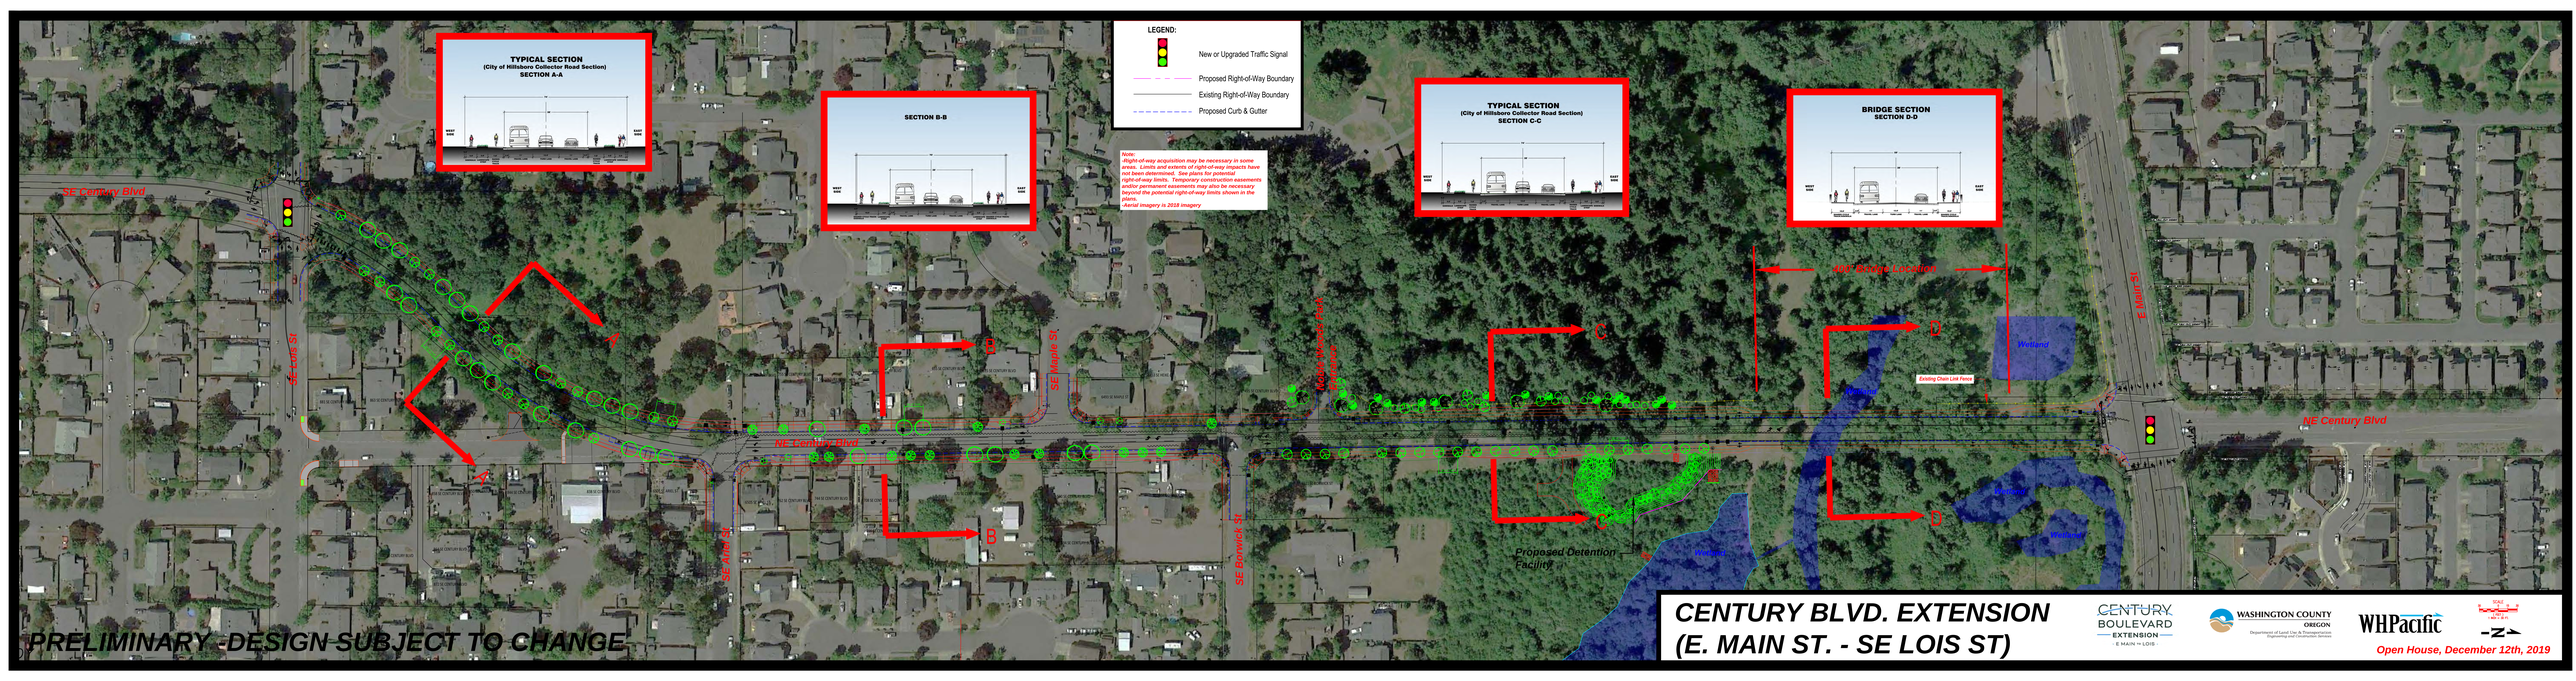
TYPICAL SECTION
(City of Hillsboro Collector Road Section)
SECTION A-A
SECTION B-B
TYPICAL SECTION
(City of Hillsboro Collector Road Section)
SECTION C-C
BRIDGE SECTION
SECTION D-D
LEGEND:
New or Upgraded Traffic Signal
Proposed Right-of-Way Boundary
Existing Right-of-Way Boundary
Proposed Curb & Gutter
Note:
-Right-of-way acquisition may be necessary in some areas. Limits and extents of right-of-way impacts have not been determined. See plans for potential right-of-way limits. Temporary construction easements and/or permanent easements may also be necessary beyond the potential right-of-way limits shown in the plans.
-Aerial imagery is 2018 imagery
NE Century Blvd
SE Lois St
SE Maple St
SE Borrick St
SE Holly St
Wetland
Existing Chain Link Fence
Proposed Detention Facility
Pond
Wetland
Wetland
NW Shute Rd
NW Holly St
NE Century Blvd
NW Bridge Location
PRELIMINARY -DESIGN SUBJECT TO CHANGE
CENTURY BLVD. EXTENSION
(E. MAIN ST. - SE LOIS ST)
CENTURY BOULEVARD EXTENSION
E MAIN to LOIS
WASHINGTON COUNTY OREGON
Department of Land Use & Transportation
Engineering and Construction Services
WHPacific
Open House, December 12th, 2019