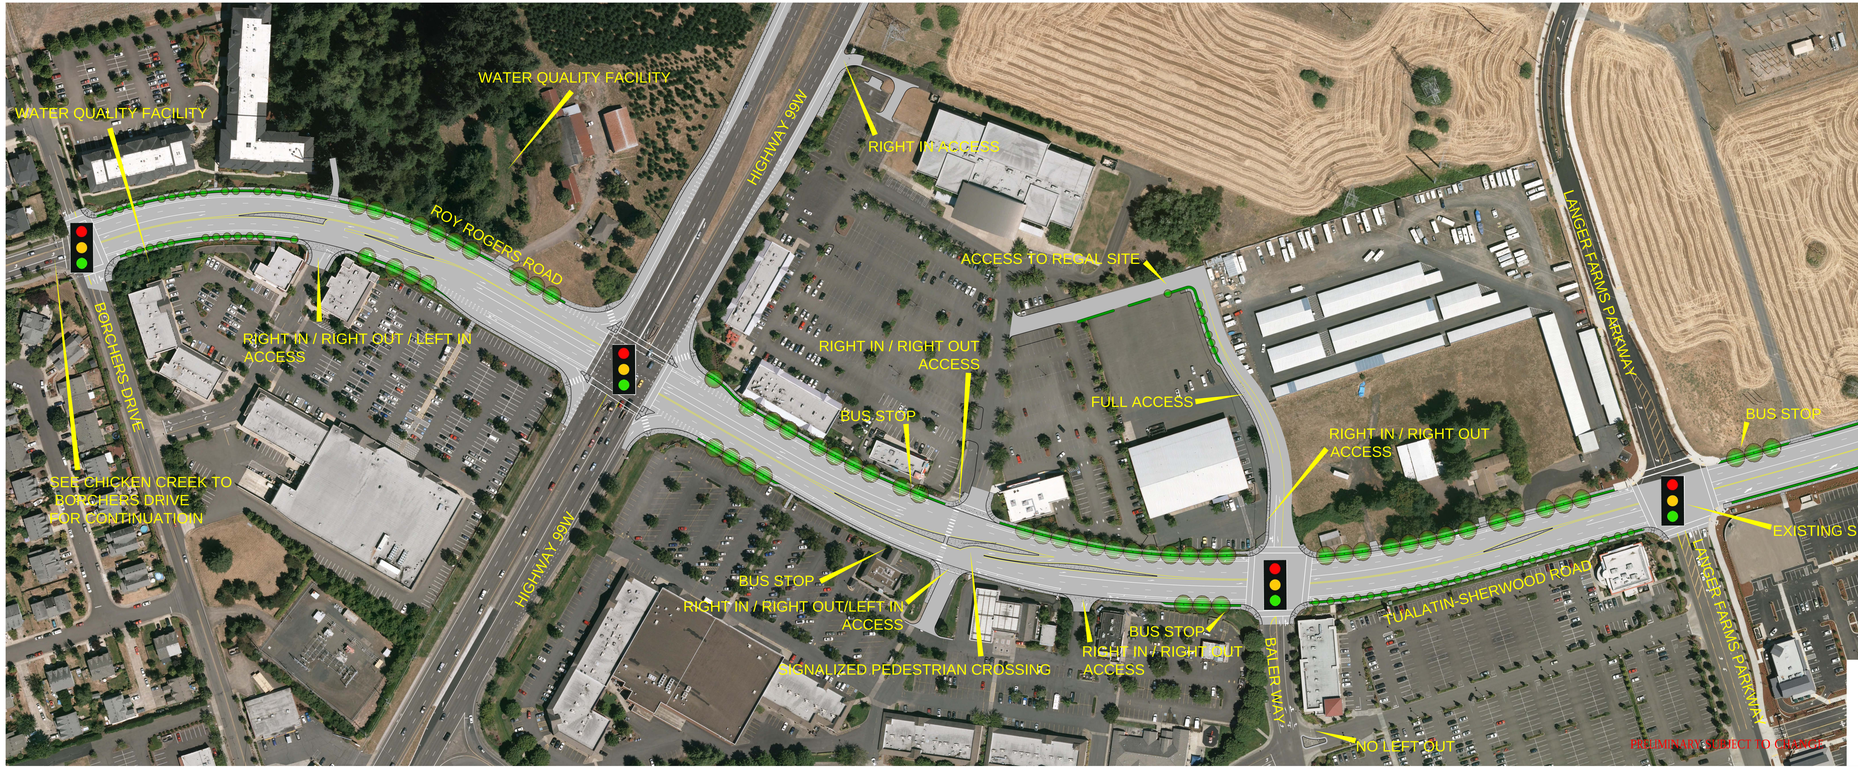

TUALATIN-SHERWOOD ROAD
BORCHERS DRIVE TO LANGER FARMS PARKWAY

WASHINGTON COUNTY OREGON

HHPR Harper Houf Peterson Righellis Inc.
ENGINEERS & PLANNERS
LANDSCAPE ARCHITECTS & SURVEYORS
205 SE Spokane Street, Suite 200, Portland, OR 97202
voice: 503.221.1131 www.hhpr.com fax: 503.221.1171