Washington County 2024 URMD SW 193rd Improvements

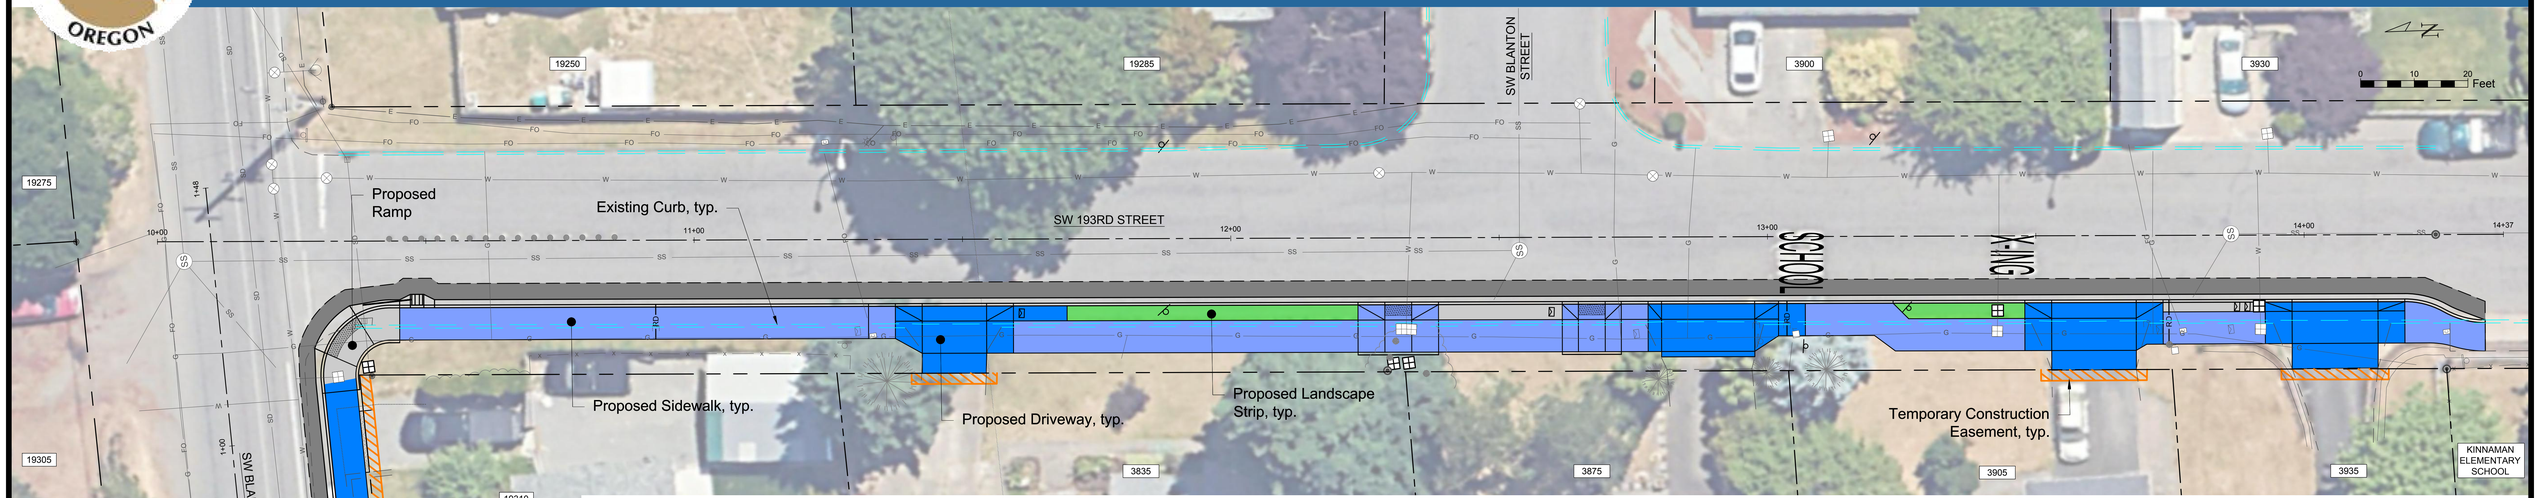

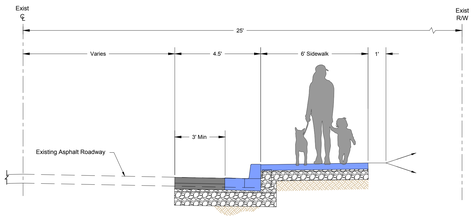

Curb Tight Sidewalk Typical Section

NTS

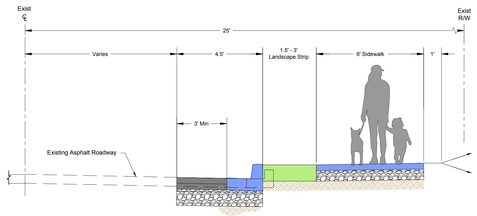

Offset Sidewalk Typical Section

NTS

wallis *engineering

193RD AVENUE
PEDESTRIAN IMPROVEMENT
Urban Road Maintenance District