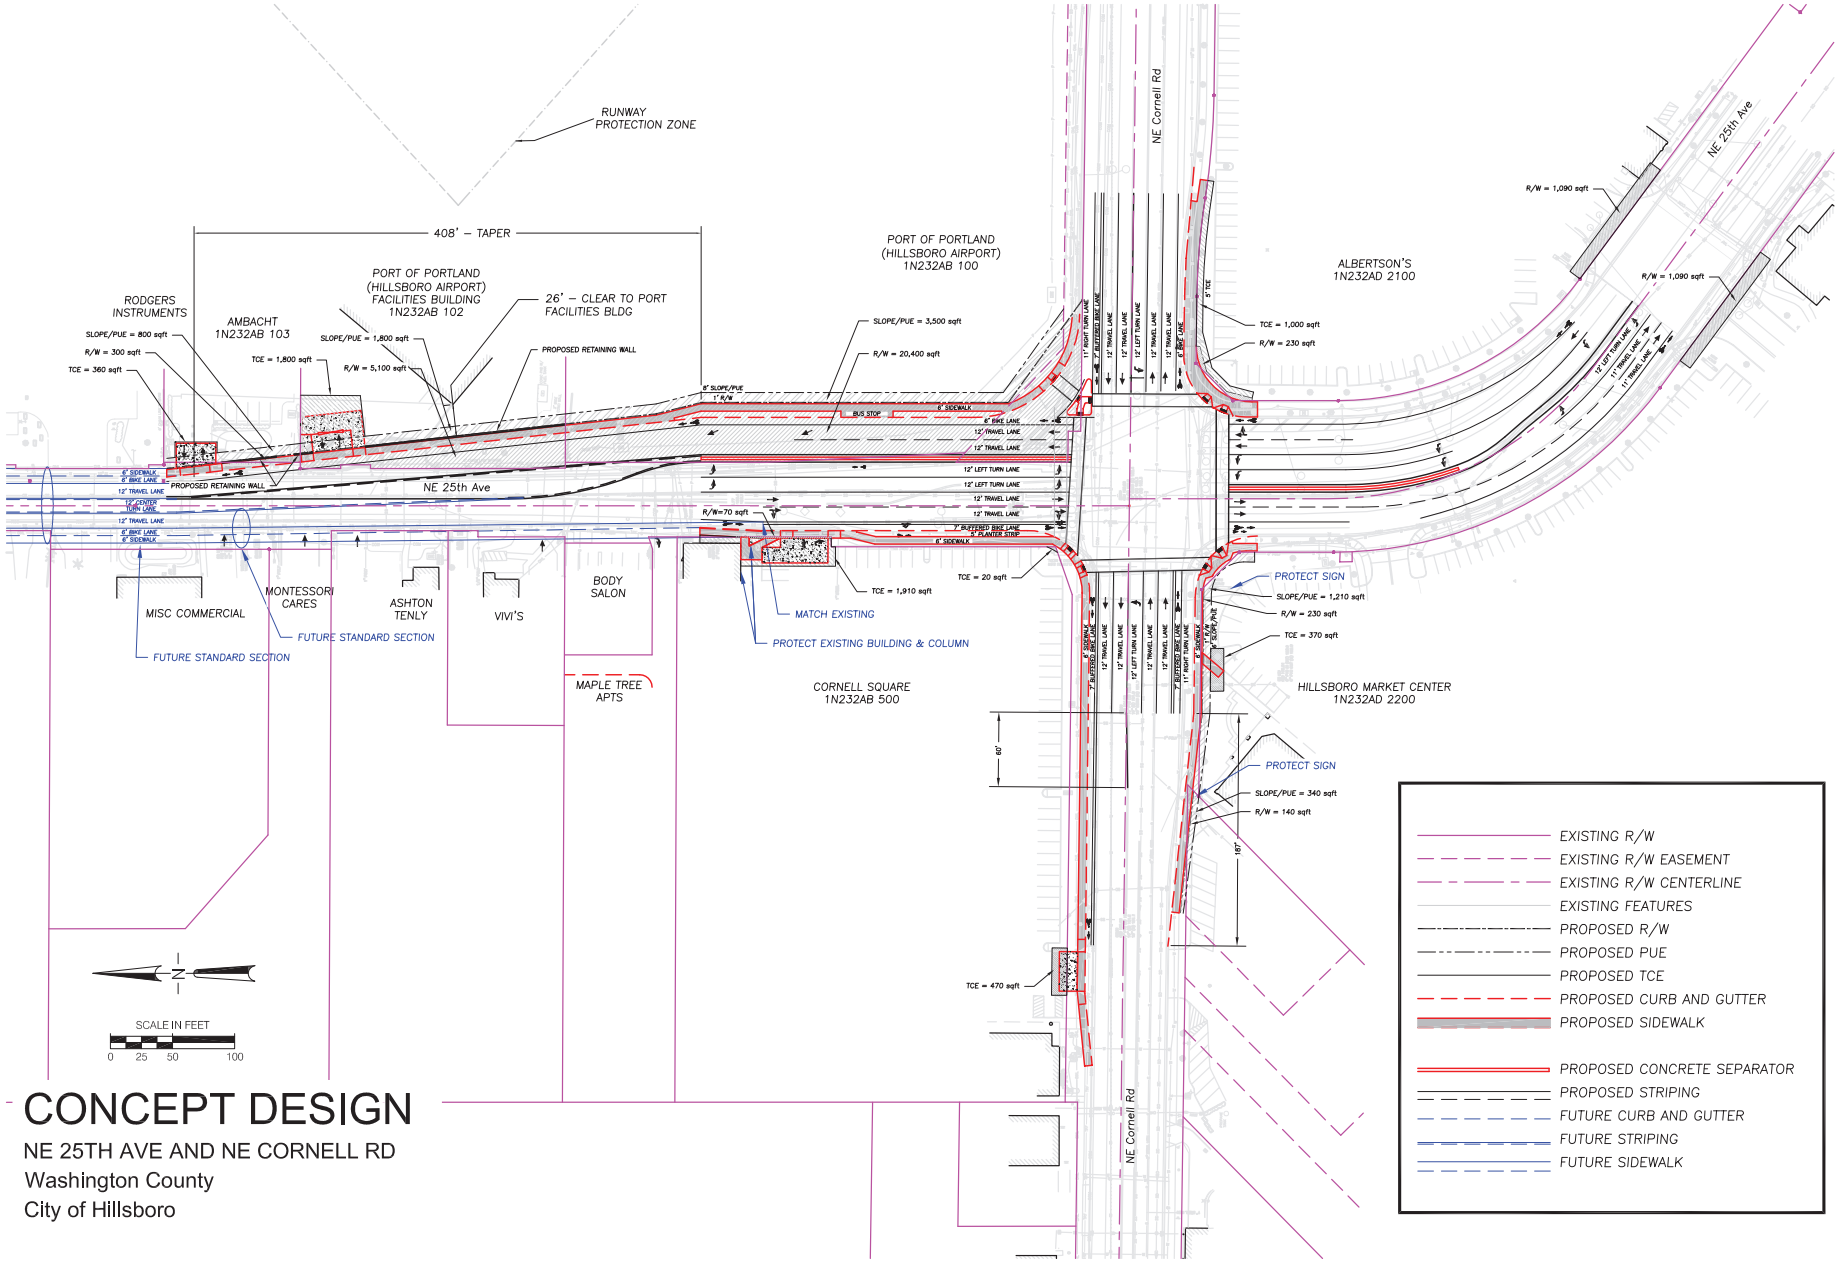

CONCEPT DESIGN

NE 25TH AVE AND NE CORNELL RD
Washington County
City of Hillsboro