SW 198TH AVENUE IMPROVEMENTS: SW FARMINGTON RD TO SW T.V. HWY

(STRIP MAP 1 OF 2: SW FARMINGTON RD TO SW CELEBRITY ST)

WASHINGTON COUNTY
FEBRUARY 18, 2016

SCALE: 1" = 30'
FEET

SW 198th Avenue Improvement Project
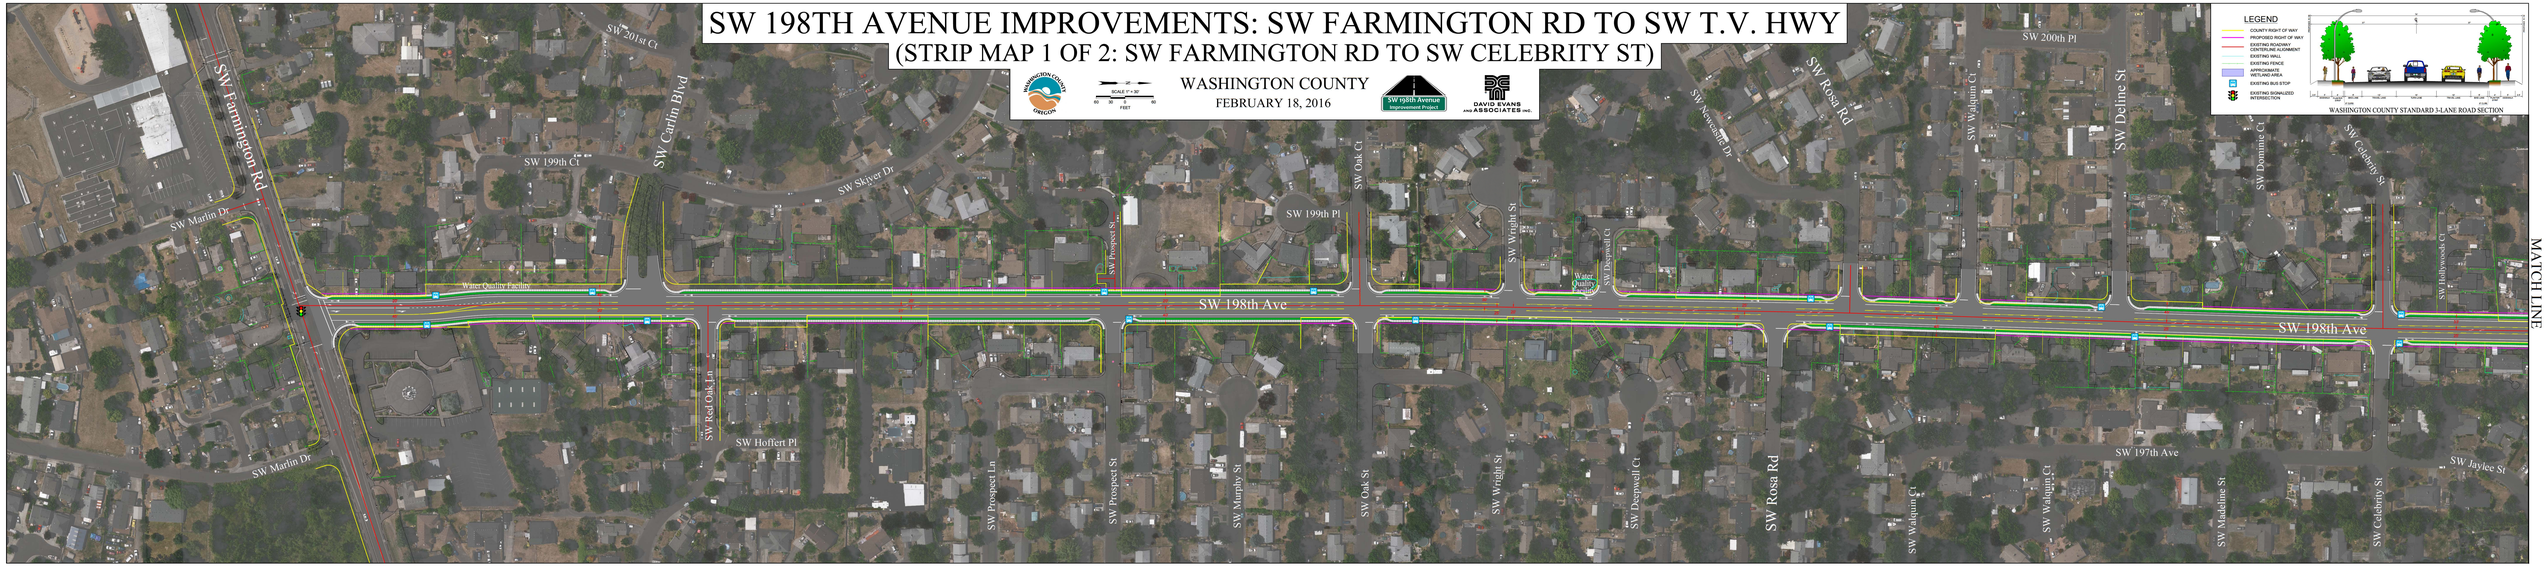
DAVID EVANS AND ASSOCIATES INC.