SW 198TH AVENUE IMPROVEMENTS: SW FARMINGTON RD TO SW T.V. HWY

ALTERNATIVE 3 - IPG REDUCED SECTION (WITH CL SHIFT)

(STRIP MAP 2 OF 2: SW CELEBRITY ST TO SW T.V. HWY)

WASHINGTON COUNTY

JUNE 2, 2016

SW 198th Avenue Improvement Project

DAVID EVANS AND ASSOCIATES INC.

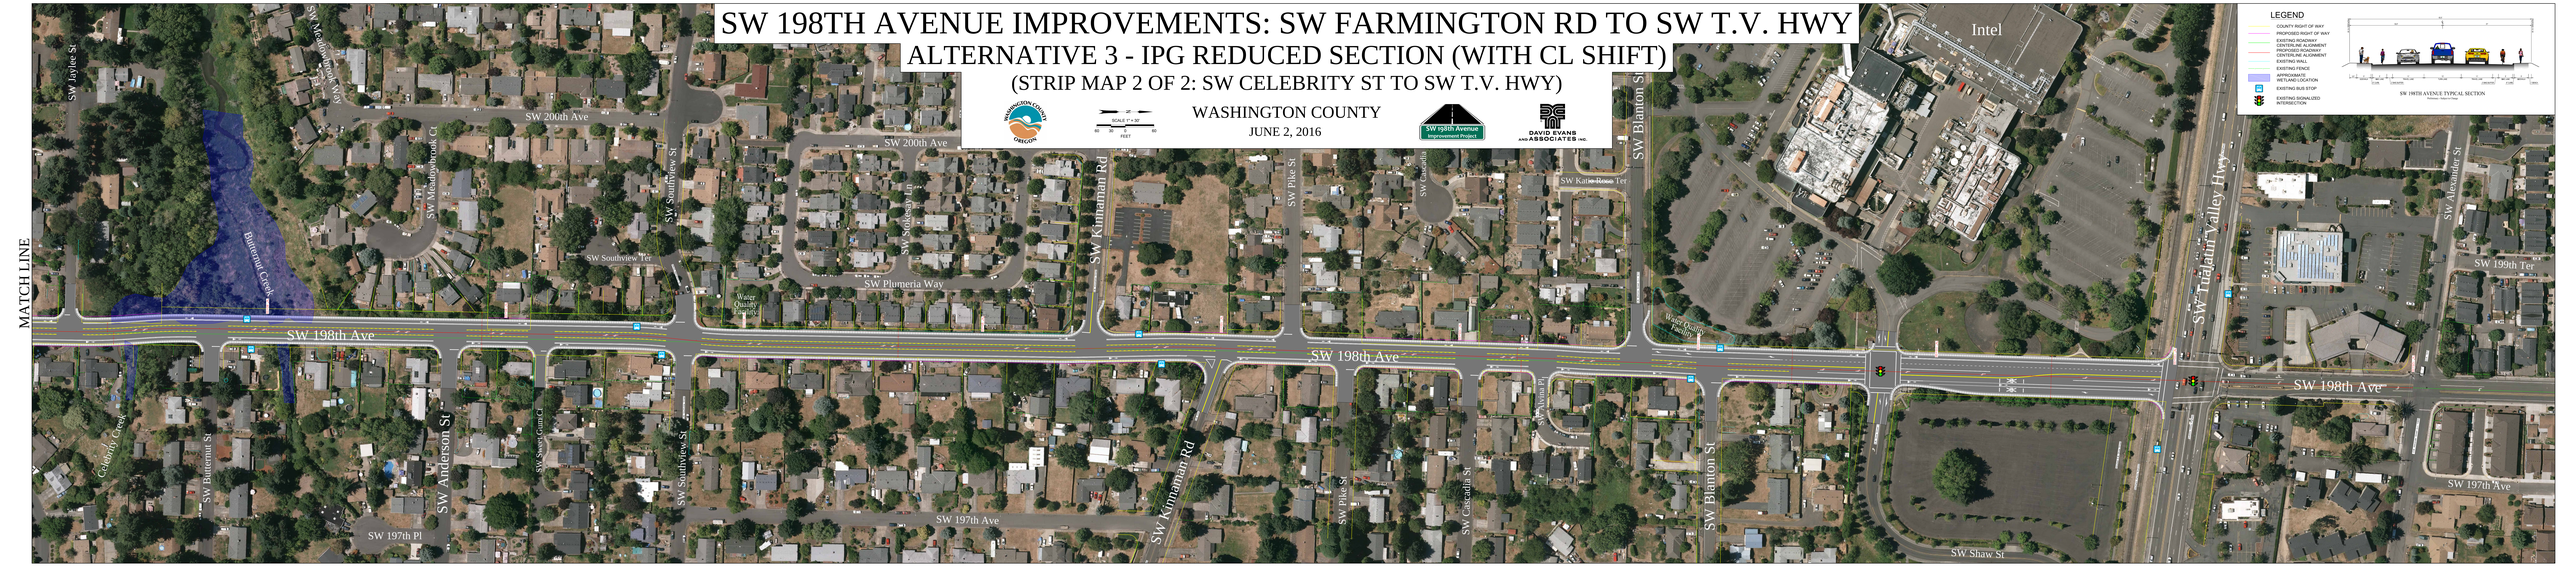

LEGEND

- COUNTY RIGHT OF WAY
- PROPOSED RIGHT OF WAY
- EXISTING ROADWAY CENTERLINE ALIGNMENT
- PROPOSED ROADWAY CENTERLINE ALIGNMENT
- EXISTING WALL
- EXISTING FENCE
- WETLAND/DELINEATION
- EXISTING BUS STOP
- EXISTING SIGNALIZED INTERSECTION

SW 198TH AVENUE TYPICAL SECTION