SW 198TH AVENUE IMPROVEMENTS: SW FARMINGTON RD TO SW T.V. HWY

ALTERNATIVE 3 - IPG REDUCED SECTION (WITH CL SHIFT)

(STRIP MAP 1 OF 2: SW FARMINGTON RD TO SW CELEBRITY ST)

WASHINGTON COUNTY

JUNE 2, 2016

SCALE: 1" = 30'

FEET

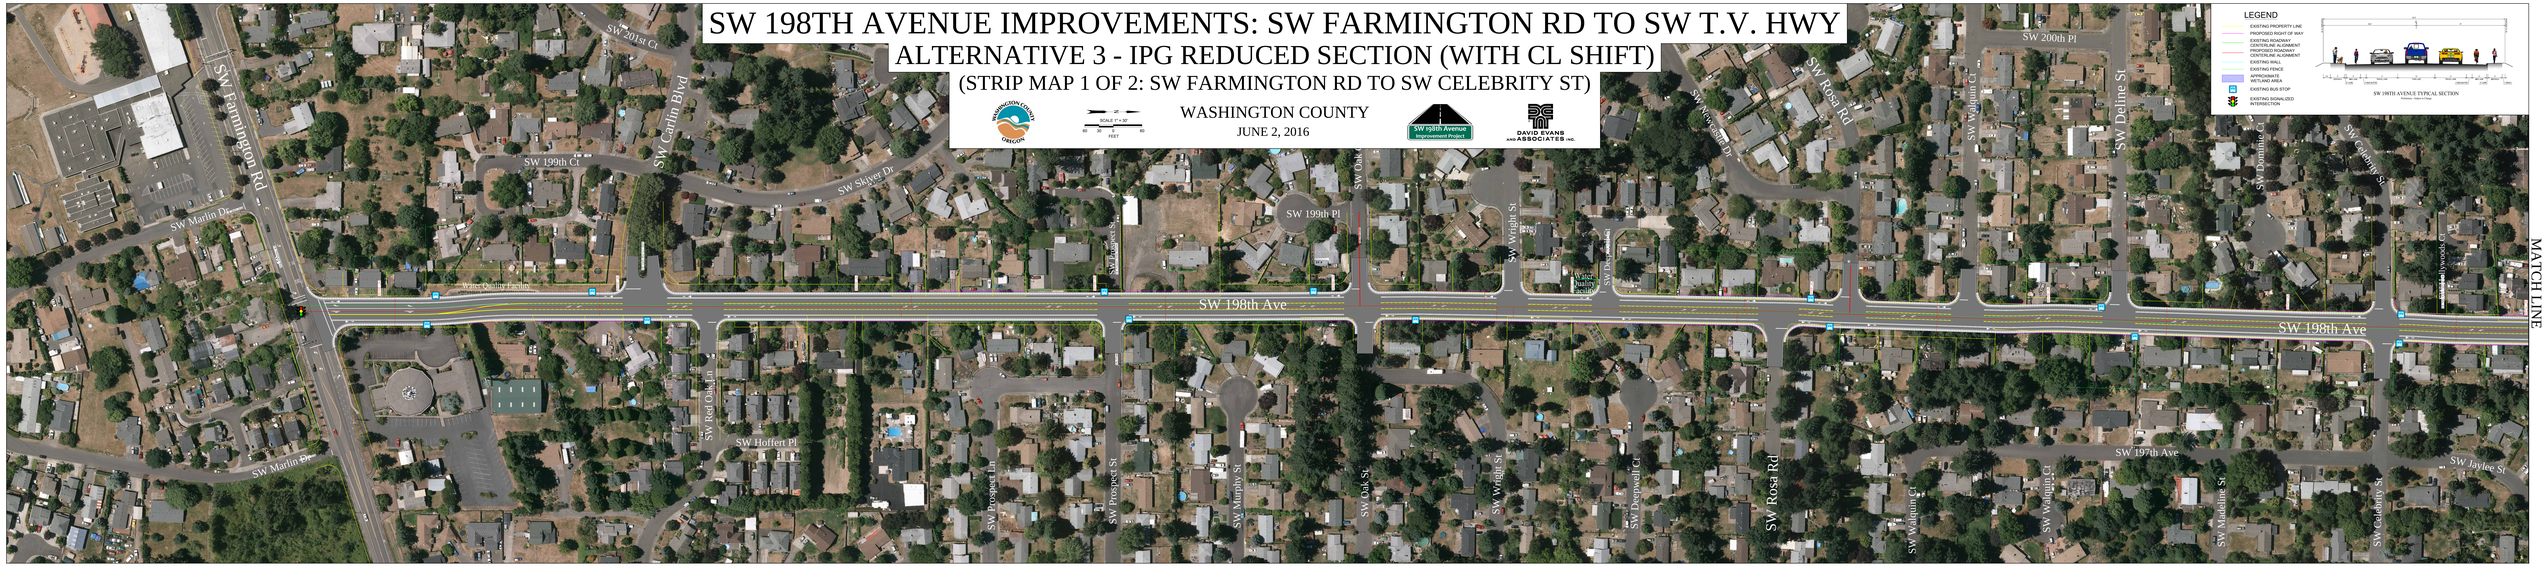

LEGEND

- EXISTING PROPERTY LINE
- PROPOSED RIGHT OF WAY
- EXISTING ALIGNMENT
- PROPOSED ALIGNMENT
- PROPOSED ROADWAY CENTERLINE ALIGNMENT
- EXISTING WALL
- EXISTING FENCE
- EXISTING WETLAND AREA
- EXISTING BUS STOP
- EXISTING SIGNALIZED INTERSECTION

SW 198TH AVENUE TYPICAL SECTION

Roadway - Subject to Change